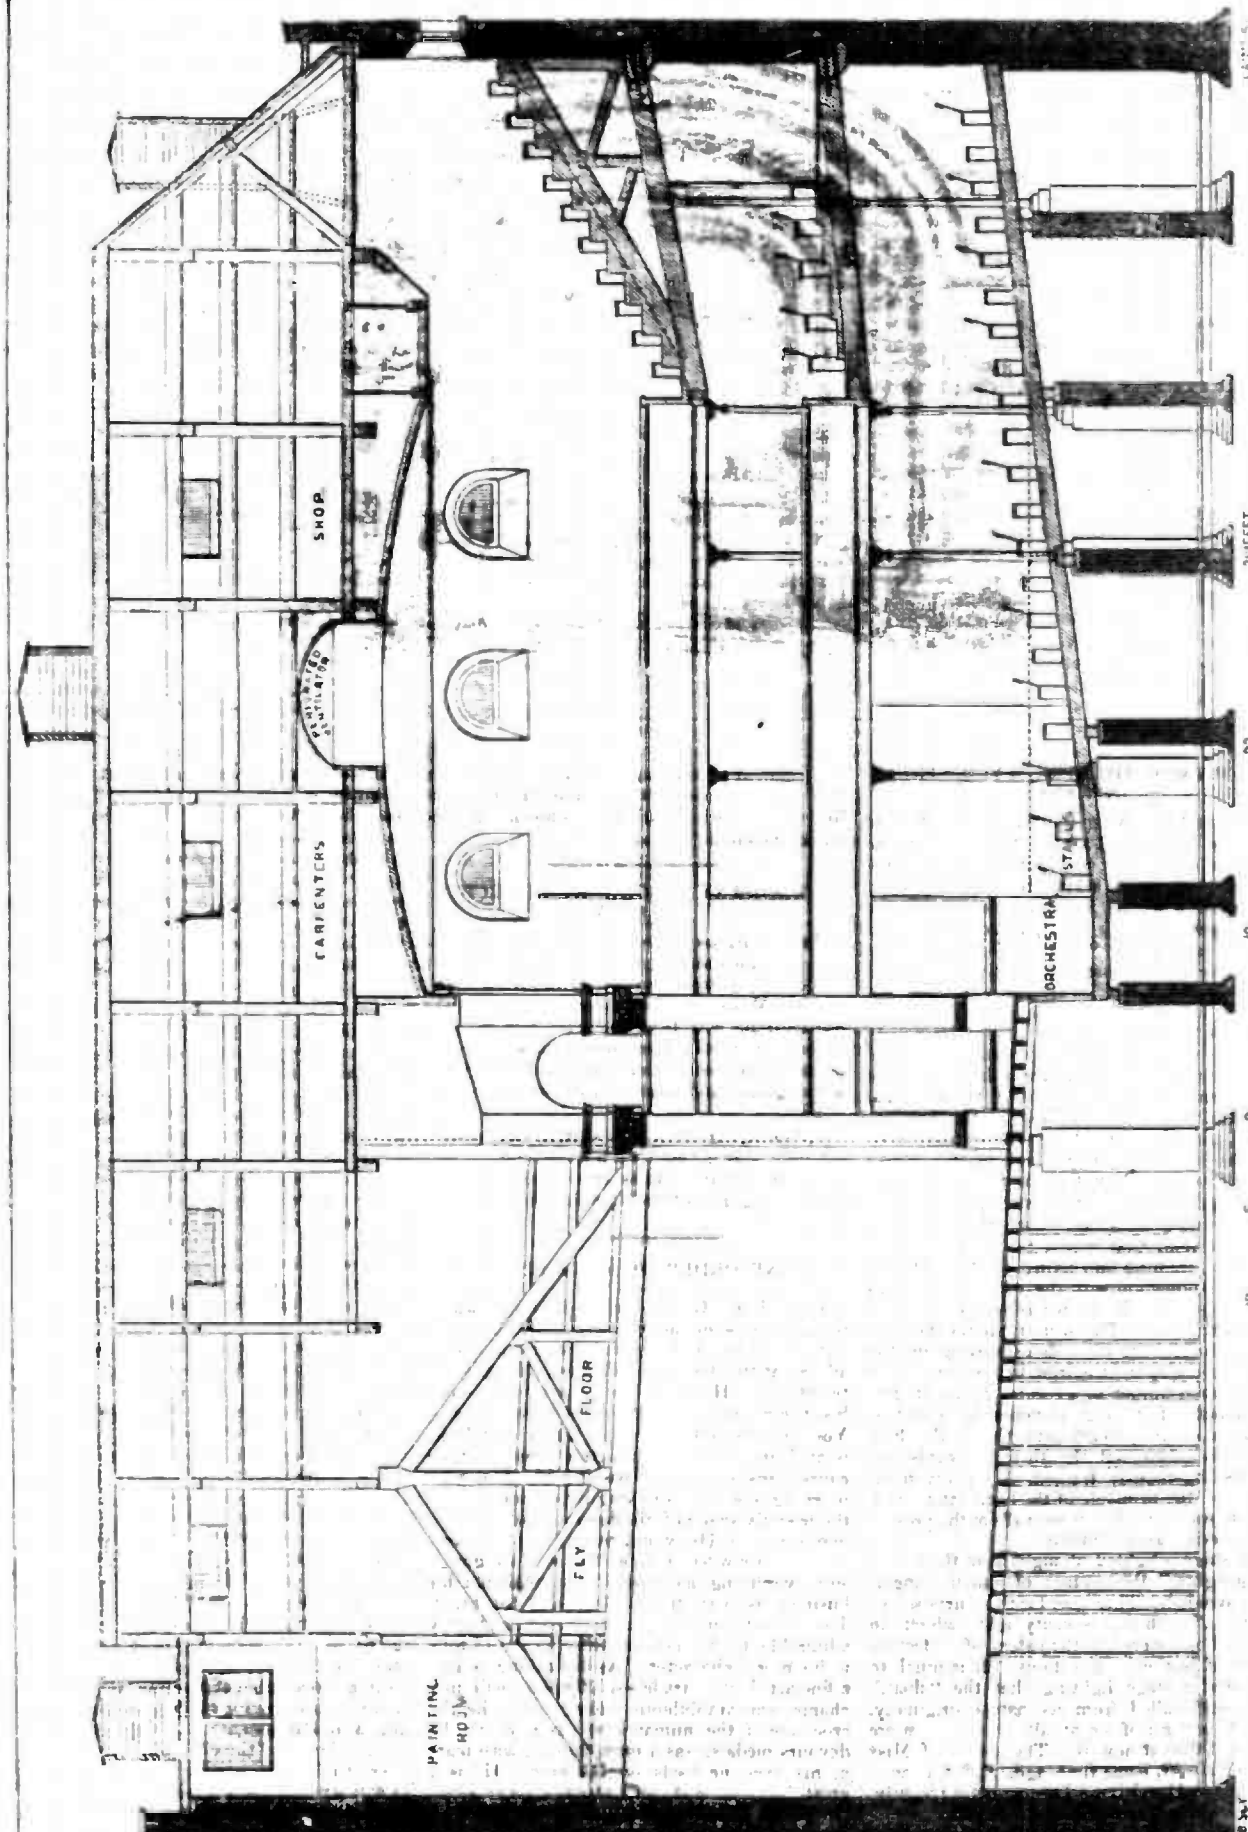

LONGITUDINAL SECTION OF THE OLYMPIC THEATRE, LONDON.—Mr. F. W. Bremill, Architect.

To learn about PDF Compression and OCR go to ThePaperlessOffice.org